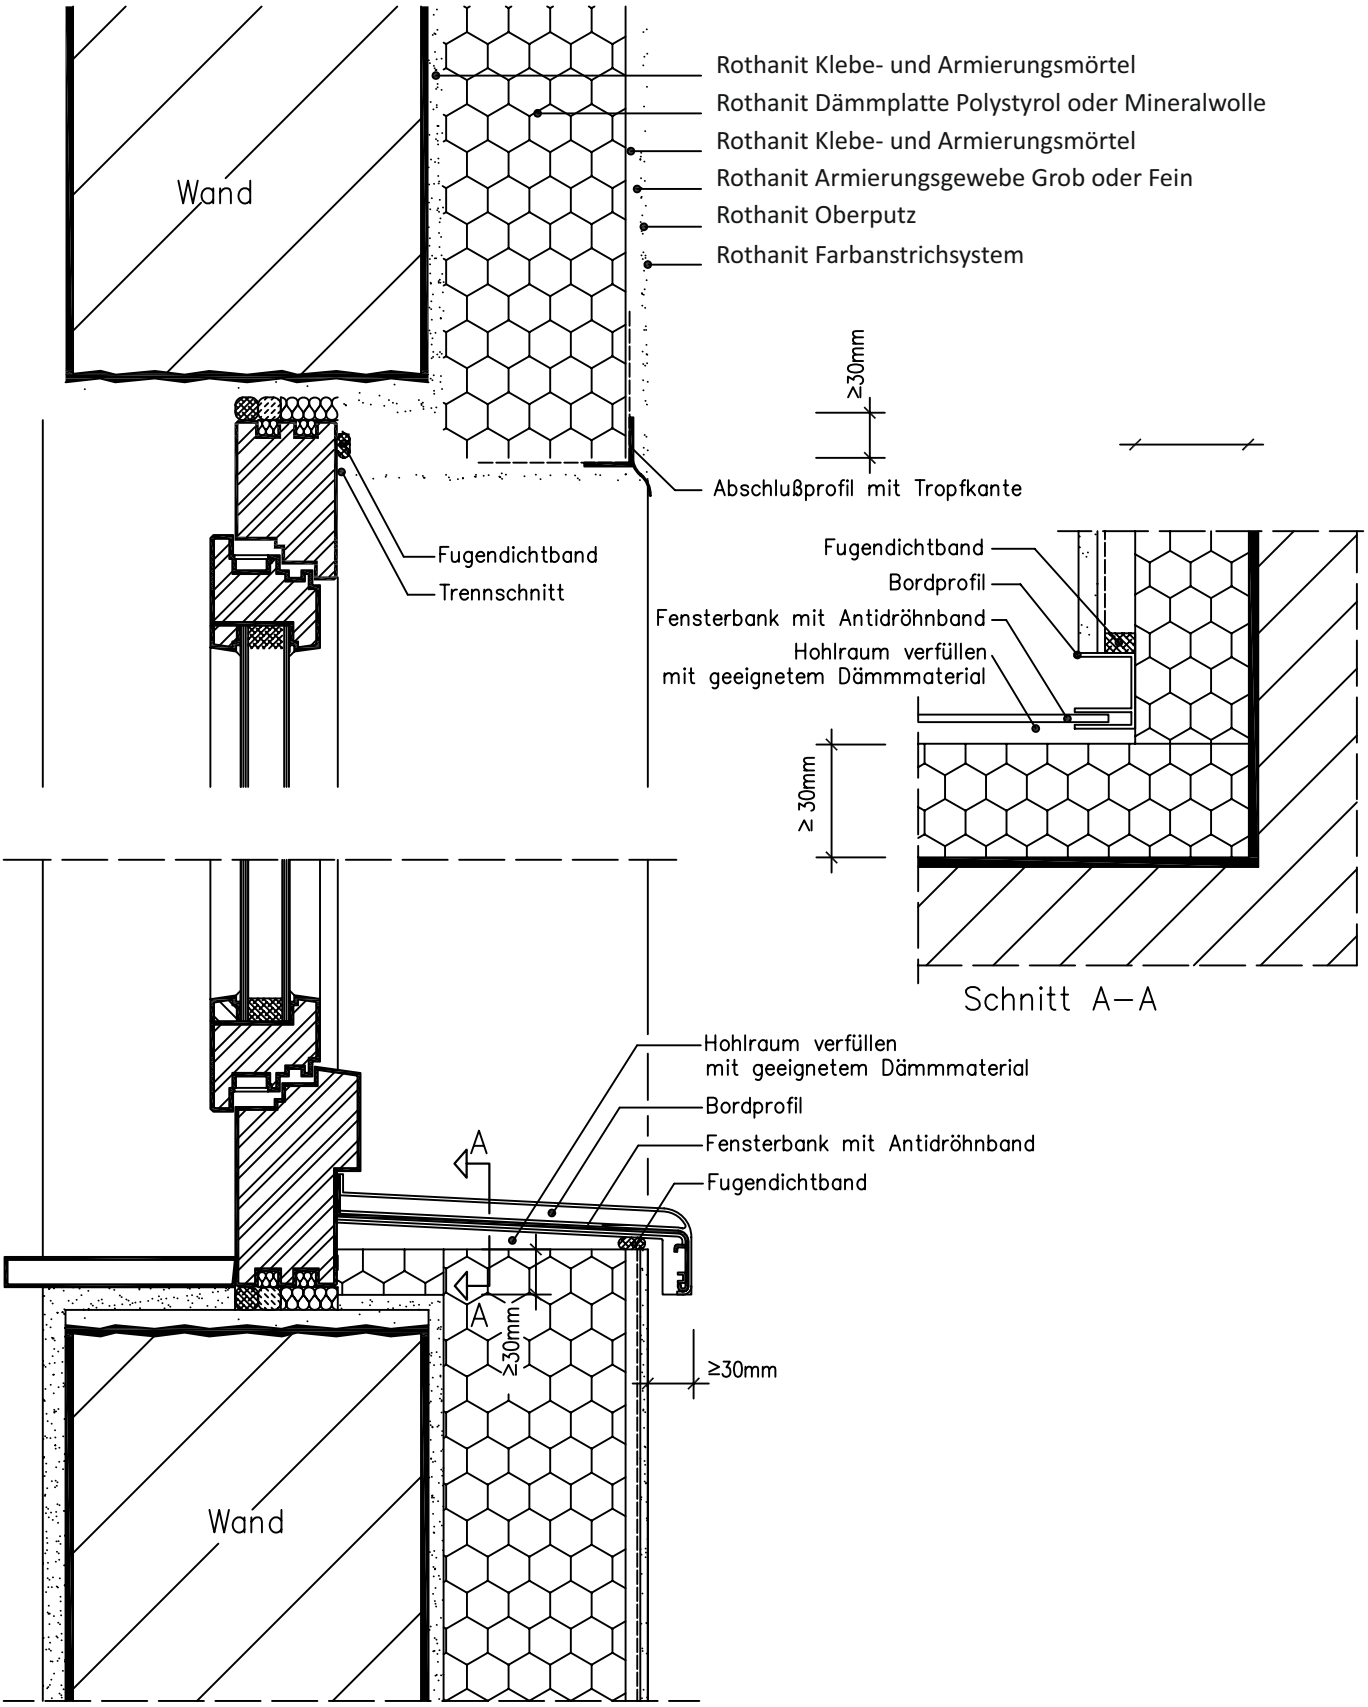Fensteranschlüsse